

PERFECT SKYLINE CENTRIC LIVING

SERENITY MEETS THE SKYLINE
@ HOPE FARM, WHITEFIELD, BANGALORE

PERFECT GREEN CALM, VIBRANT SKYLINE LIFE

Pristine Park is not just a residence but a lifestyle, where city energy meets nature's calm. With 81% of its space dedicated to greenery, top-tier amenities, and essential utilities, Ankuraa Group crafts a serene urban sanctuary. Thoughtfully designed landscapes, lush gardens, and eco-conscious infrastructure come together to create a peaceful haven centered on wellness and balance.

Ankur**aa**
group

Ankur**aa**

PRISTINE PARK
Serenity meets the Skyline

A woman with short dark hair is sitting in a large, dark brown wicker armchair. She is wearing a light blue button-down shirt and light-colored trousers. She is looking down at a smartphone in her hands. A silver laptop is open on her lap. In front of her is a small, round, dark brown wicker table with a glass top. On the table is a small brown cup on a saucer, a notebook, and a pen. The background is a lush garden with large green leaves and pink flowers. The overall mood is peaceful and serene.

PERFECT SERENITY STARTS AT HOME

Ankur[®]
PRISTINE PARK
Serenity meets the Skyline

an artistic rendering of ankuraa pristine entrance gate view

ANKURAA
PRISTINE PARK

Ankuraa

PRISTINE PARK
Serenity meets the Skyline

PERFECT RETREAT – WARMTH, COMFORT, AND TRUE JOY OF LIVING

Coming home to Pristine Park is a joy and delight, a daily experience of pride and prestige. Nestled in an urban oasis that promotes a sense of community and relaxation, every return feels like a celebration of serenity.



an artistic rendering of ankuraa pristine aerial view

PERFECT COMFORT MEETS TIMELESS ELEGANCE

Pristine Park enables active living in a tranquil setting. It's where the gleam of a swimming pool on the terrace amidst the clouds meets the whisper of greenery on the ground all around. Truly, every modern amenity is thoughtfully integrated with natural splendour.

Ankuraa
PRISTINE PARK
Serenity meets the Skyline

an artistic rendering of ankuraa pristine night elevation view

PERFECT
BLEND OF
FLOW AND
CALM

Ankuraa
PRISTINE PARK
Serenity meets the Skyline



PERFECT DETAILS.
FULL OF COMFORT.

GRAND ENTRANCE
ARCH WITH
LANDSCAPE

PREMIUM
CLUB HOUSE

24/7 SECURITY
SERVICES
CCTV SURVEILLANCE

BBMP
& RERA
APPROVED
PROJECT

BUS
SHELTER

POWER
BACK UP
FOR ALL
APARTMENTS

TOTAL AREA
ABOUT
3 Acres

2,2.5,3 &
3.5 BHK
PREMIUM
RESIDENCES

VAASTU
COMPLIANT
UNITS

SIP TREATED WATER
FOR FLUSHING AND
LANDSCAPING PURPOSE

19 FLOORS
HIGH-RISE
WITH
A UNIQUE
FACADE
DESIGN

SPACIOUS
BALCONIES

FORMAL &
INFORMAL
SEATING
SPACES

PROVISION
FOR
VISITORS
CAR PARKING


OPEN SPACE
81%
OF AREA

171 UNITS
UNITS AVAILABLE
1288 TO 2439 SFT.

WAITING
PAVILION

Ankuraa
PRISTINE PARK
Serenity meets the Skyline

MASTER PLAN

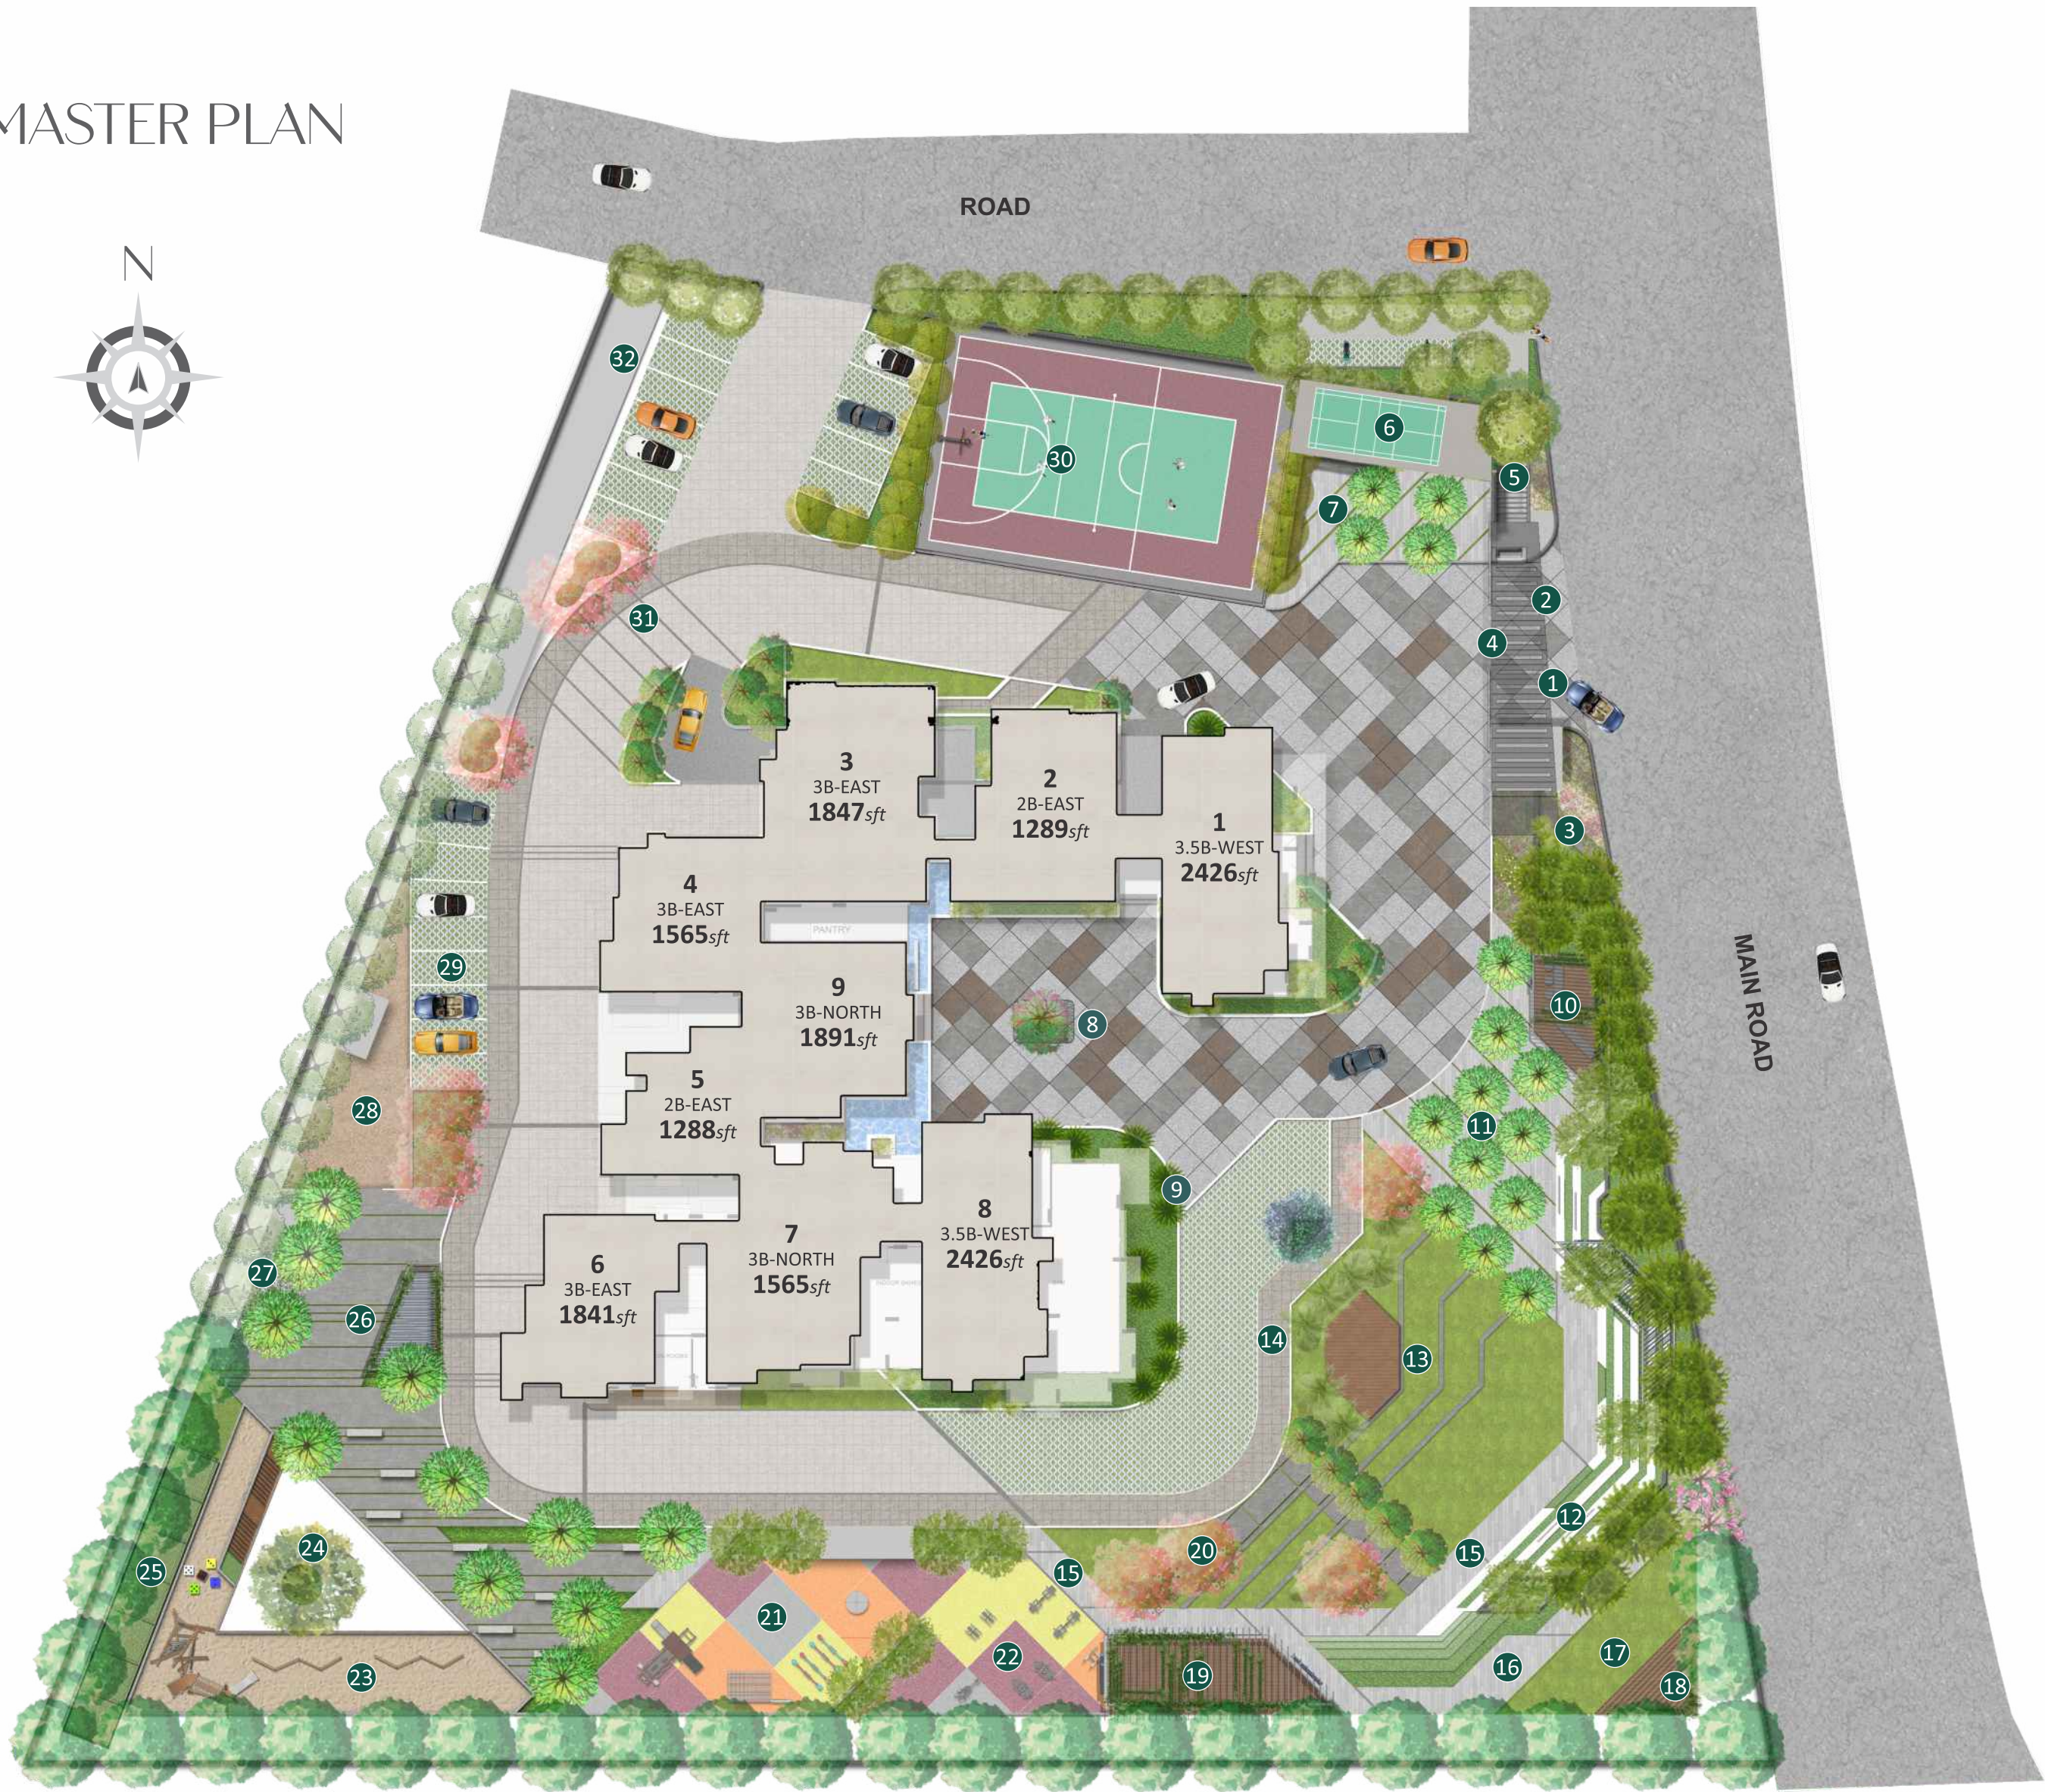

PERFECT
BALANCE AND
SYMMETRY OF
NATURE AND
DESIGN

LEGEND

- | | |
|--------------------------|-------------------------------|
| 1 Entry | 17 Wellness Lawn |
| 2 Exit | 18 Medication Pavilion |
| 3 Planting with Signage | 19 Floral Trellis |
| 4 Entrance Portal | 20 Accent Tree on Mounds |
| 5 Bus Bay | 21 Kids Play Area |
| 6 Badminton Court | 22 Outdoor Gym |
| 7 Waiting Pavilion | 23 Adventurous Kids Play Area |
| 8 Drop Off Area | 24 Tree Deck |
| 9 Focal Tree | 25 Cricket Practice Pitch |
| 10 Barbeque Pavilion | 26 Seniors Enclave |
| 11 Spill Over Tree Plaza | 27 Reflexology Path |
| 12 Amphitheater | 28 Pet Park |
| 13 Party Lawn | 29 Surface Parking |
| 14 Stage | 30 Multipurpose Court |
| 15 Walkways | 31 Jogging Track |
| 16 Strolling Path | 32 DG & Transformer Yard |

PERFECT
PLACE WHERE
EVERY MOMENT
BECOMES
A CELEBRATION
OF LIFE.

Ankuraa
PRISTINE PARK
Serenity meets the Skyline

PERFECTLY NESTLED IN NATURE'S BEAUTY

Waking up at Pristine Park is pure serenity – golden light fills sleek interiors, fresh air drifts in from lush gardens, and laughter echoes from vibrant play areas. As nature awakens around you, the city skyline rises beyond, calm and alive in perfect harmony.

an artistic rendering of ankuraa pristine amphitheater view

Ankuraa
PRISTINE PARK
Serenity meets the Skyline

PERFECT
WAY TO
ENERGIZE
& REJUVENATE

Ankuraa 
PRISTINE PARK
Serenity meets the Skyline

PERFECT PLACE FOR SPIRITED PLAY

The inspiring aura at Pristine Park enhances every idle moment, creating moments of joy and togetherness. Whether it's kids chasing cricket balls, grandparents strolling shaded pathways, or teens competing in basketball, the fine facilities encourage connection. This fosters joyful connections and unites loved ones through shared laughter and spirited play.

an artistic rendering of ankuraa pristine basketball court view

Ankuraa

PRISTINE PARK
Serenity meets the Skyline

PERFECT PITCH FOR PASSION AND PLAY

A resort-like retreat designed to pamper people of all ages and preferences, it's easy at Pristine Park to escape urban boredom. A parkland paradise at heart, the indulgences foster an exciting lifestyle. Rest assured, you and your children can indulge whenever you wish and breathe easy for a lifetime.



Ankuraa
PRISTINE PARK
Serenity meets the Skyline

an artistic rendering of ankuraa pristine box cricket view



PERFECTLY CRAFTED FOR YOUR MOMENTS OF JOY.


Pristine Park offers smart design, everyday ease, and a lush environment. From garden gatherings to quiet moments, enjoy life your way — all within a peaceful escape from the outside world.

- Waiting Pavilion
- Barbeque Pavilion
- Spill Over Tree Plaza
- Party Lawn
- Amphitheatre
- Walkways
- Wellness Lawn
- Floral Trellis
- Community Spaces



Ankuraa
PRISTINE PARK
Serenity meets the Skyline

an artistic rendering of ankuraa pristine outdoor features views

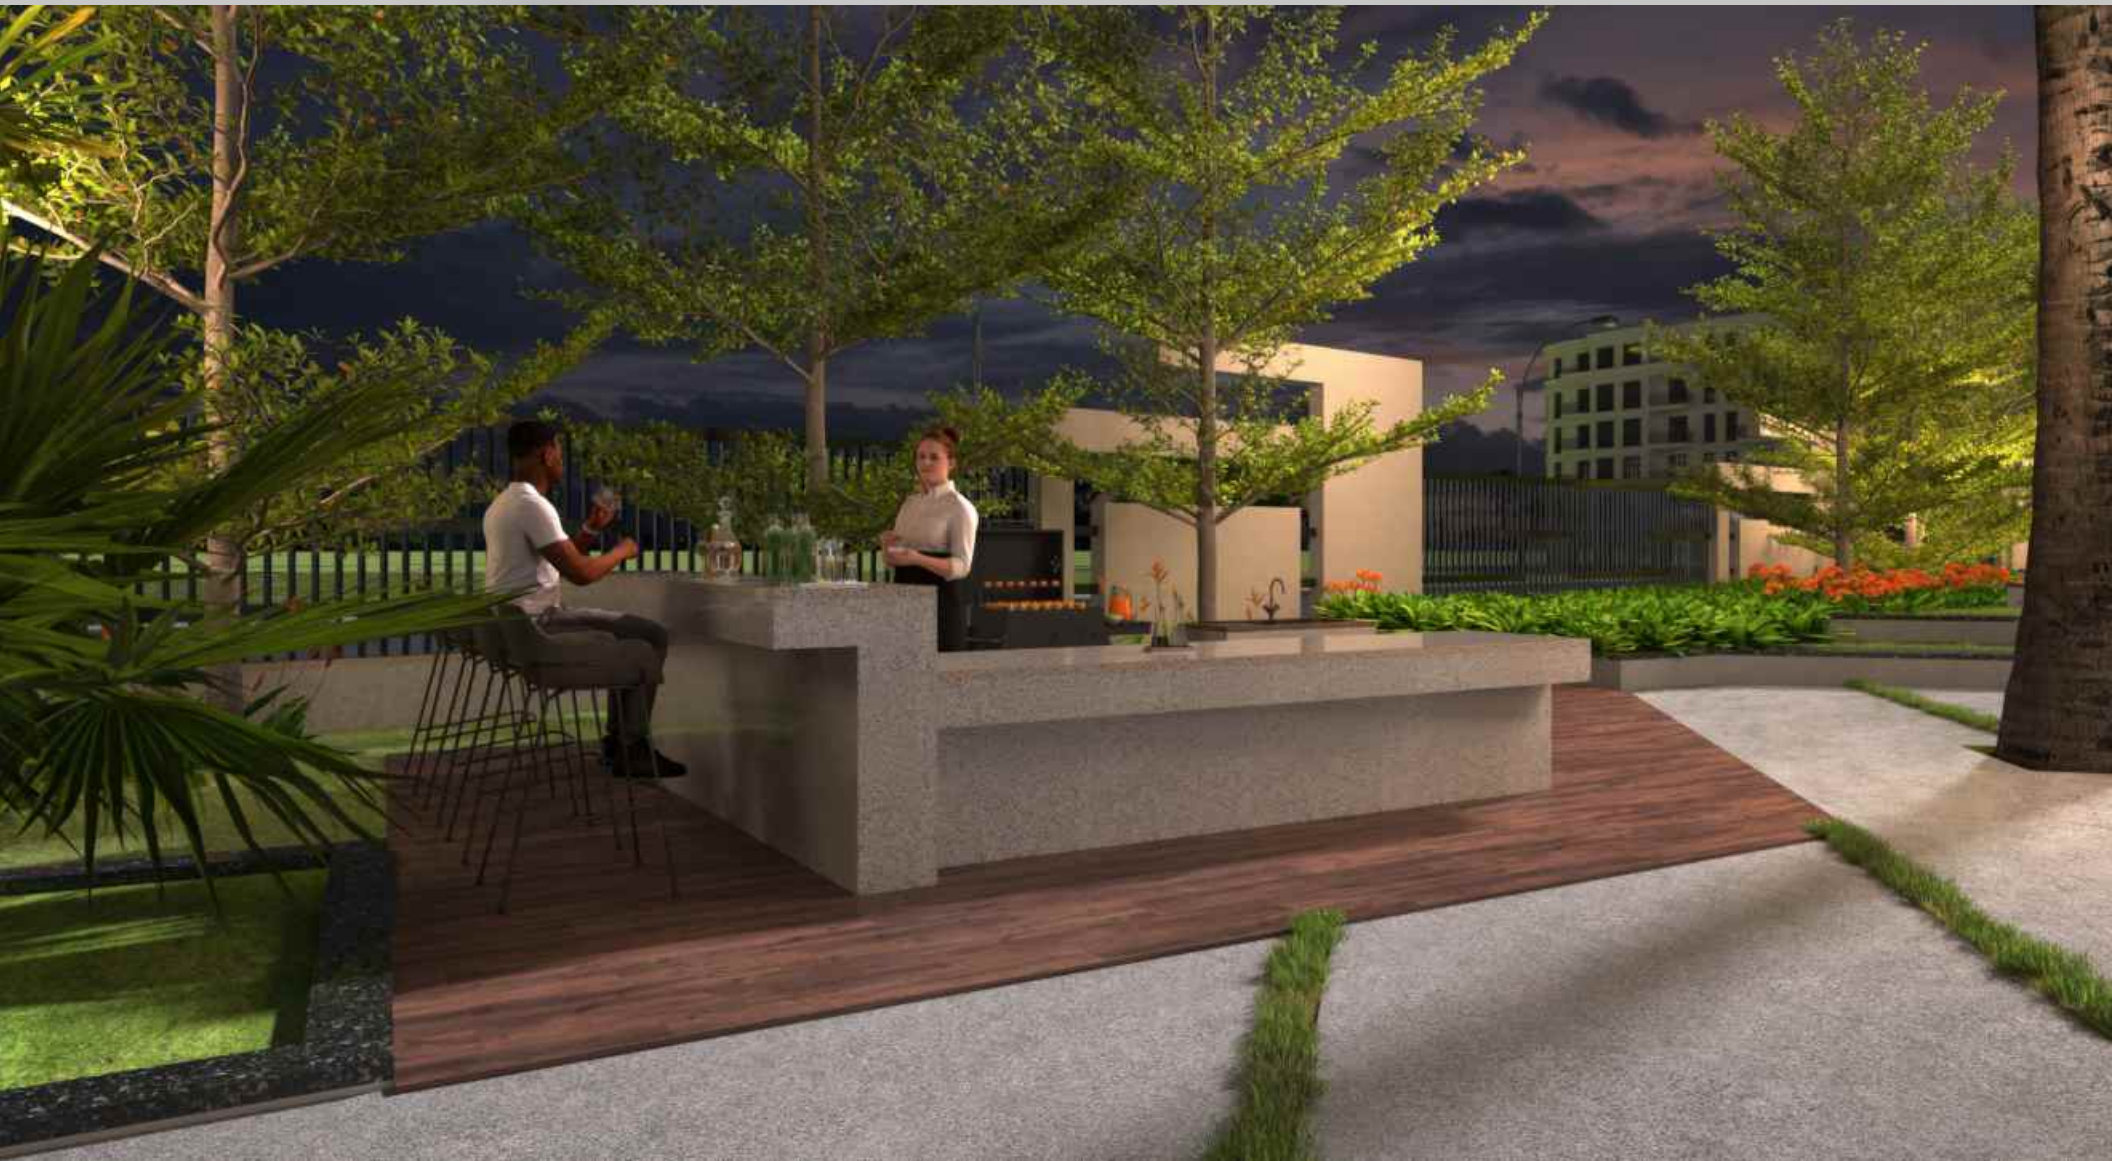

PERFECT PLACES TO THINK AND DREAM

Set apart from the city's rush, open-to-sky yet shaded spaces offer moments of quiet reflection, leisurely pet walks, and friendly conversations. For those who seek movement, there are places to jog, play, or work out. And for the nostalgic at heart, playful nooks bring back the joy of childhood.

- Kids Play Area
- Outdoor Gym
- Tree Deck
- Seating Alcove
- Seniors Enclave
- Reflexology Path
- Pet Park
- Cricket Practice Pitch
- Multiplay Court
- Jogging Track
- Meditation Pavilion



PERFECT PLACE TO UNWIND



Ankuraa

PRISTINE PARK

Serenity meets the Skyline

an artistic rendering of ankuraa pristine terrace infinity pool view

PERFECT SETTING TO SOAK UP FUN

The sprawling rooftop infinity swimming pool reflects urban elegance, fostering relaxation and connection. Tucked away in the terrace of the community, it presents a picturesque setting to soak up the refreshing vibes. When not splashing around, you can savour tranquil sunsets or lounge under starlit skies at the poolside.

Ankuraa
PRISTINE PARK
Serenity meets the Skyline



PERFECT FEEL OF HOLIDAY EVERY DAY

At Pristine Park, you can take a break your way — without stepping out. Designed to whisk you away from the stresses of everyday life. The wide range of recreational and lifestyle amenities is sure to refresh your body, mind, and soul.

Rest assured, you'll feel like you're on a holiday every single day of the year!

AMENITIES

- Lounge Area
- Rooftop Infinity Swimming Pool
- Party Hall
- Well Equipped Gym
- Indoor Games
- Multipurpose Play Room
- Sauna & Steam Room


Ankuraa 
PRISTINE PARK
Serenity meets the Skyline

an artistic rendering of ankuraa pristine clubhouse interior view



PERFECT WAY TO SAVOUR LIFE

There won't be a dull moment ever at Pristine Park. Breaking the routine grey skies of urban monotony are the many leisure amenities and invigorating nooks that are designed to spread the sunshine of joy and pour heartwarming happiness into your life. So you can savour life's every moment anytime.

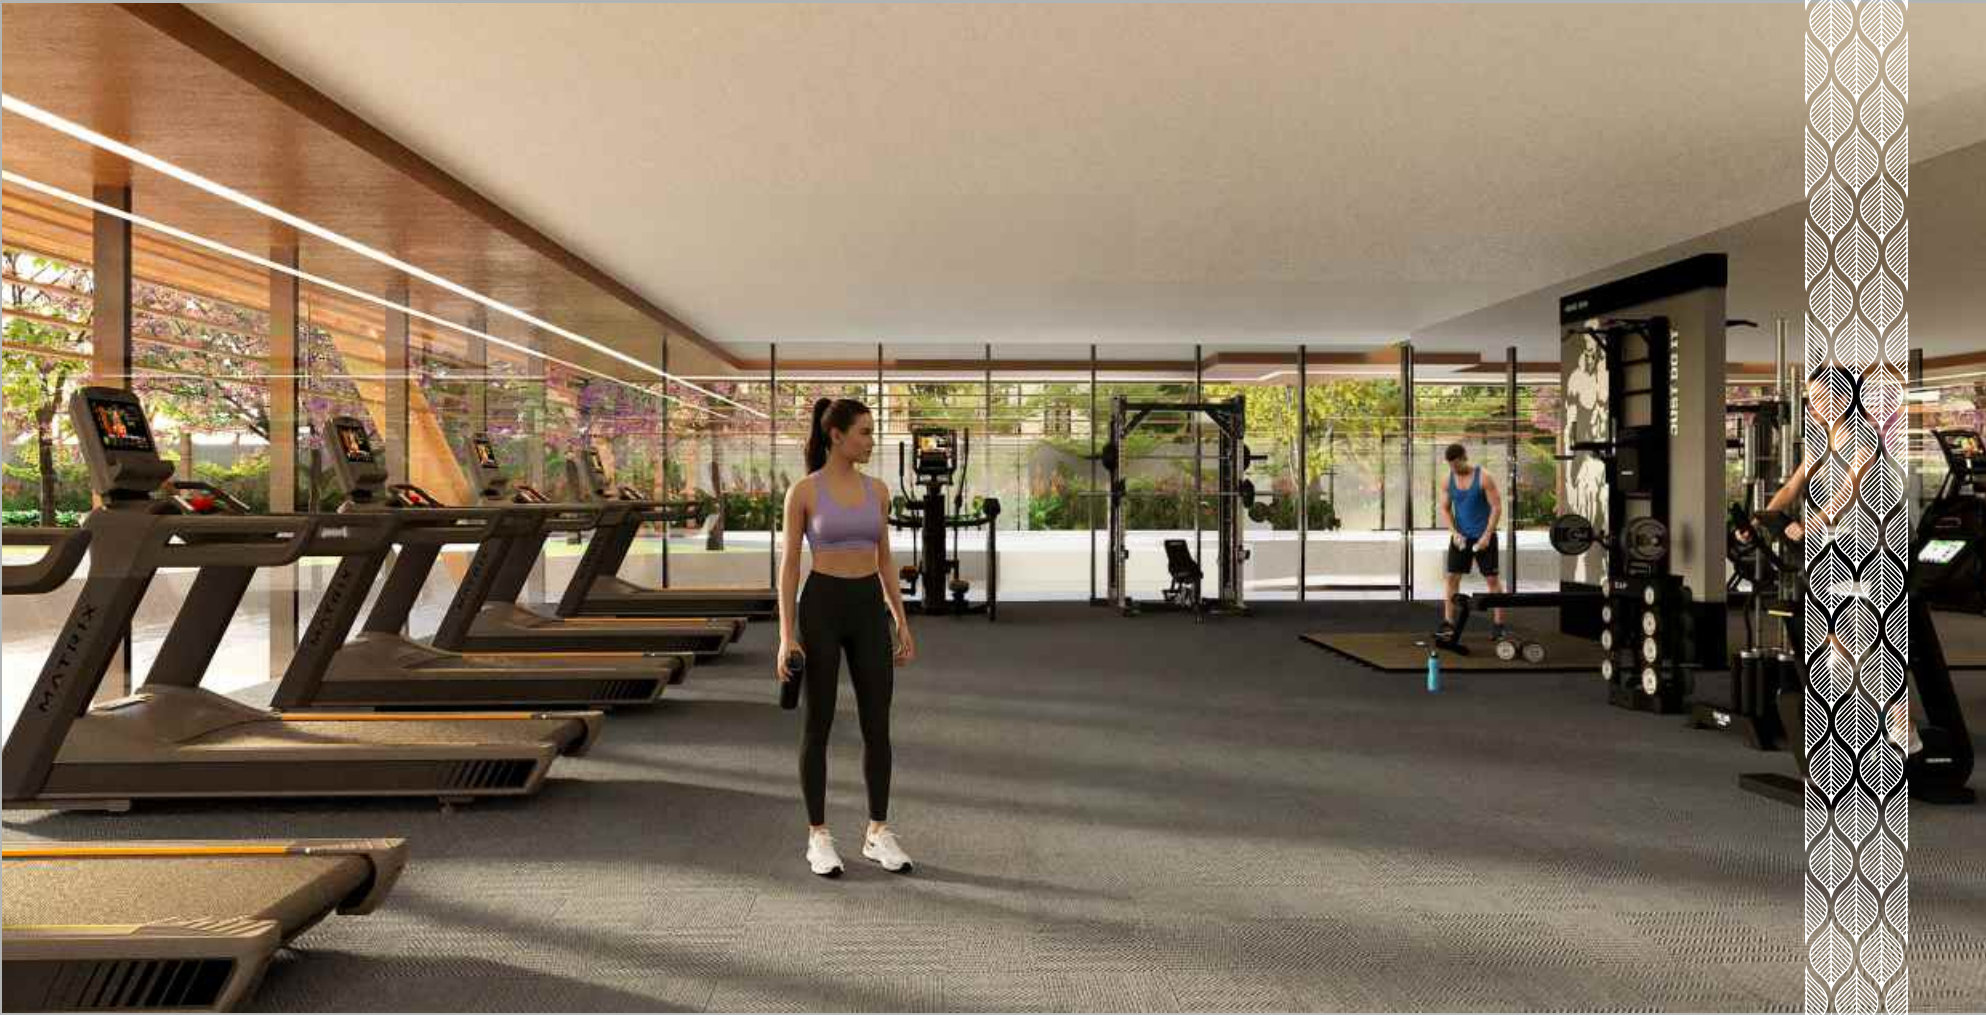

an artistic rendering of ankuraa pristine clubhouse interior view

Ankuraa
PRISTINE PARK
Serenity meets the Skyline

PERFECT
PLACE OF
NOURISHING
PEACE

Ankuraa
PRISTINE PARK
Serenity meets the Skyline

TYPE – A

(2,4,10,12,18th)

Typical Floor Plan



AREA STATEMENT

areas in sft

Flat No.	Type	Carpet	Balcony	SBUP
1,8	3.5-WEST	1559	117	2426
2	2-EAST	831	44	1289
3	3-EAST	1164	100	1847
4	3-EAST	1008	64	1565
5	2-EAST	832	40	1288
6	3-EAST	1146	108	1841
7	3-NORTH	1008	64	1565
9	3-NORTH	1192	102	1891



TYPE – B

(1,3,5,7,9,11,13,15,17,19th)

Typical Floor Plan



AREA STATEMENT

areas in sft

Flat No.	Type	Carpet	Balcony	SBUP
1,8	3.5-WEST	1559	117	2426
2	2-EAST	831	44	1289
3	3-EAST	1164	100	1847
4	3-EAST	1008	64	1565
5	2-EAST	832	40	1288
6	3-EAST	1146	108	1841
7	3-NORTH	1008	64	1565
9	3-NORTH	1192	102	1891



TYPE – C

(6,8,14,16th)

Typical Floor Plan



AREA STATEMENT

areas in sqft

Flat No.	Type	Carpet	Balcony	SBUP
1,8	3.5-WEST	1559	117	2439
2	2-EAST	831	44	1289
3	3-EAST	1164	100	1847
4	3-EAST	1008	64	1565
5	2-EAST	832	40	1288
6	3-EAST	1146	108	1841
7	3-NORTH	1008	64	1565
9	3-NORTH	1192	102	1891





3.5BHK West
Flat 1,8 – 2439sft.



2BHK East
Flat 2 – 1289sft.



3BHK East
Flat 3 – 1847sft.



2.5BHK East
Flat 4 – 1565sft.



2BHK East
Flat 5 – 1288sft.



3BHK East
Flat 6 – 1841sft.



2.5BHK North
Flat 7 – 1565sft.



3BHK North
Flat 9 – 1891sft.

PERFECT LIFE WITHOUT LIMITS

SPECIFICATIONS

STRUCTURE

Cast in situ RCC pile Foundation. RCC Structure to withstand wind & seismic loads as per IS Codes.

MASONRY

External: 6" Solid Block Masonry.
Internal: 6" & 4" Solid Block Masonry.

PLASTERING

Internal & External : Plastering using Plastering M Sand.

FLOORING – COMMON AREAS

Ground floor lobby Lift lobby and clubhouse entry : Granite / Marble / Vitrified Tiles flooring.
Upper floors Lift lobby & Common areas : Combination of Vitrified tiles & granite flooring / Vitrified tiles.
Lift wall cladding: Granite cladding / As per Architect's design.
Service staircase: Sadarahalli granite / KOTA Stone / As per Architects design.
Terrace finishing: Clay tiles flooring over Water proofing.

UNITS FLOORING

Living, Dining, Kitchen and Bedrooms : Double charged premium Vitrified Tiles.
Toilet dadoing: Glazed ceramic tiles up to false ceiling level.
Toilet flooring : Antiskid ceramic tiles flooring.
All Balconies & Utility : Antiskid ceramic tile flooring.
Basement flooring : Cement concrete flooring with power trowled smooth finish.

KITCHEN & UTILITY

Kitchen : Granite Slab and Wall tiles dado will not be provided.
Kitchen Sink : Designer Quartz / stainless steel sink.
RO Water : Provision for RO.
Kitchen : Provision for exhaust fan / sleeve for chimney.
Washing Machine : Provision for Water inlet / outlet in utility area.
Instant Geyser : Water inlet and electrical socket provided for geyser.

LIFTS

4 No's of 8 Passenger High Speed Automatic Elevator of reputed make for each tower.
2 No's of 13 of Passenger High Speed Automatic Elevator for Service of reputed make for each tower

SECURITY

- Round the clock security system.
- Panic Button & intercom facility provided in the lift.
- GI barbed wire fencing around the compound.
- 24 X 7 CCTV Surveillance cameras at the main security and entrance of each tower and all other Strategic Locations.
- Intercom facility to all apartments connecting to Security room.
- Smart Home automation with single relay & 2 routers provision.

PAINTING

Internal Walls : Premium Emulsion Paint for internal walls.
External Walls : Weatherproof exterior emulsion paint with texture finish.
Enamel Painting for Grills & Railings.

TOILETS

Wash Basin : Jaquar / Grohe / American standard / equivalent make wall hung wash basins providing in all toilets, provision for wash basin in dining area.
EWC : Jaquar / Grohe / American standard / equivalent make Wall mounted EWC with concealed flush tank.
CP Fittings : All cp fittings from Jaquar / Grohe.
• Provision for Geyser in all toilets.
• Hot water provision for Wash basin in all toilets.
• Solar water will be provided for one common toilet in top floor flats.

PLUMBING

CPVC Pipes for Water Lines and PVC Pipes for Sewage lines of reputed make / Ashirwad / Astral / Sudhakar.

WATER SUPPLY

Sufficient bore well water available
Provision made for Cauvery water supply (BWSSB).
WTP: Softened water made available through an exclusive water treatment plant.
STP: Sewage treatment plant of adequate capacity as per norms will be provided inside the project, treated sewage water will be used for the Flushing purpose and landscaping.
Provision for ground water recharging and rainwater harvesting system.

ELECTRICAL

Wires: Concealed fire resistant copper wiring of Polycab / Havells / KEI or equivalent make.
Modular Switches: Schneider / ABB or equivalent make.
BESCOM Power : 5 KW Power for 2.5, 3 BHK.
3 KW for 2 BHK.
DG Back Up: 1 KW for All flats and 100% DG backup power for lifts, pumps.
Solar power: Lighting in common area, Clubhouse, Street lights and Landscaping area.
Kitchen & utility: Power sockets for hob, chimney, refrigerator, microwave oven, mixer, water purifier filter, dish washer and for washing machine in utility area.
• Power Sockets provision at Balconies
• Telephone & Data Point in Living area.
• TV Point in Living and Master Bedroom.
• AC Provision for all bedrooms.
• USB points in living and all bedrooms.
• EV Charging points provision at Ground floor.

DOORS AND WINDOWS

Main Door : Factory Finished Engineered wood frame with teak wood veneered flush shutters of 40 mm thickness with Italian UV polish on both sides.
Internal doors: Factory finished Engineered hardwood frame with laminated flush shutters of 35 mm thickness.
Toilet doors: Factory finished Engineered hardwood frame with laminated waterproof flush shutters of 35 mm thickness.
French Doors : 2.5 / 3 Track UPVC door with sliding shutters with mosquito mesh.
Windows : 2.5 / 3 Track UPVC window with sliding shutters, safety MS grill with mosquito mesh.
Ventilators : UPVC Louvered ventilators with provision for Exhaust fan.
Hardware : Digital Lock for Main door and All other Hardware are reputed make (Godrej / Yale / Dorset or equivalent).



SCALE NOT SCALE

PERFECT CONNECTIVITY TO WHAT MATTERS

Whether it's breezy drive to work, easy walk to school, timely healthcare, quick dinner out or swift retail therapy at a mall, Pristine Park scores a perfect ten on all fronts. The resourceful neighbourhood envelopes you in a world of greenery, modernity and connectivity.



EDUCATIONAL INSTITUTIONS

Whitefield Global School - 1.5 Kms
MVJ College of Engineering - 1.8 Kms
Greenwood High Pre-School - 2.5 Kms
National Public School - 5.8 Kms
Delhi Public School - 6.3 Kms



HEALTH AND HOSPITALS

Sri Sathya Sai HOSPITAL - 2.2 Kms
Manipal Hospital - 3.5 Kms
Aster Hospital - 4.4 Kms
Vydehi Hospital - 5.6 Kms
Kauvery Hospital - 7.0 Kms



IT PARK

Sumadhura Capital Tower - 2.5 Kms
GR Tech Park - 3.5 Kms
Brigade Tech Park - 4.4 Kms
ITPL - 5.6 Kms
Sigma Tech Park - 4.2 Kms



ENTERTAINMENT

Nexus Neighbourhood - 3.2 Kms
Park Square Mall - 3.9 Kms
Nexus Shantiniketan - 4.7 Kms
Inorbit Mall - 5.1 Kms
Phoenix Marketcity - 8.2 Kms

LOCATION PLAN

(NOT TO SCALE)



Ankuraa

PRISTINE PARK

Serenity meets the Skyline



TRUSTED. PROVEN. COMMITTED.

At Ankuraa Group, we craft homes that reflect your success — with quality, innovation, and elegance at every step. Pristine Park offers luxury high-rise living designed for comfort, style, and lasting memories. Backed by trust, experience, and integrity, we're shaping Bengaluru's skyline with purpose.

Corporate Office
ANKURAA HOMES
5th Floor, SBR Gokulam, Sy. No. 160/3,
Opp. AWHO Sandeep Vihar,
Kannamangala, Bengaluru,
Karnataka-560067.

Site Office
Ankuraa Pristine Park
Sy No. 184 & 185, Immadihalli Road,
Whitefield, Bengaluru, Karnataka – 560066.

Email : contact@ankuraagroup.com
Phone : XXXXXXXXXX
www.ankuraagroup.com

TEAM

Architect



Mobile: +91 8520837111
E-mail: projects@designtactics.in
Web: www.designtactics.in

Landscape Consultants



Mobile : +91 80 26322012
Web: www.upasarg.com

Structural Consultants



Mobile : +91 81057 12345
E-mail : support@cratisdesigners.com
Web: www.cratisdesigners.com

Note: This document is for general information purposes only. The developer and its team do not guarantee the accuracy or completeness of the information provided. All images are artistic impressions for illustration purposes only. Designs, dimensions, fittings, and specifications are subject to change without notice. Furniture is not included. Prospective buyers should verify all details independently. This document does not constitute an offer or contract.